


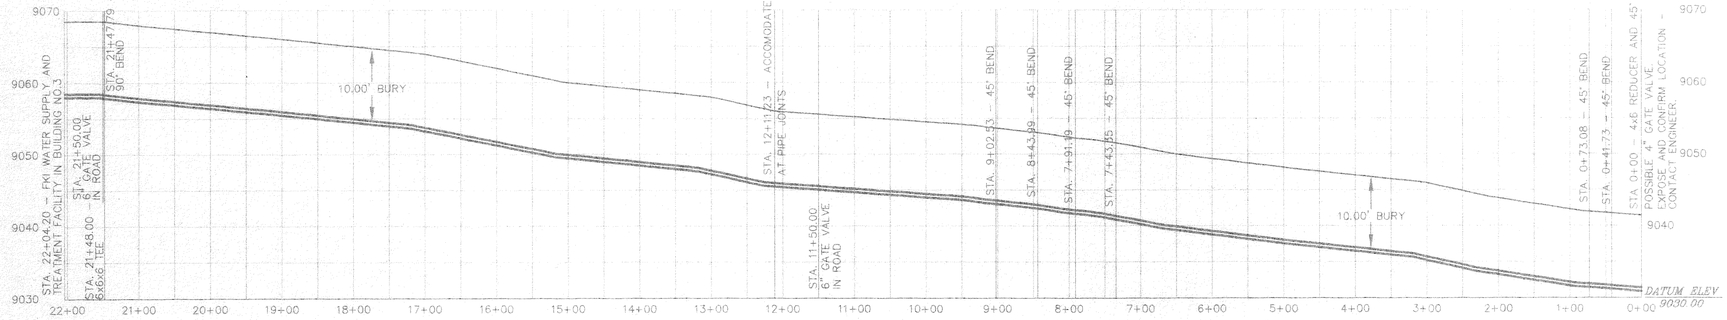


# RAW WATER SUPPLY MAIN

HIGHLAND MEADOWS PUD

FARMER'S KORNER

SUMMIT COUNTY, COLORADO

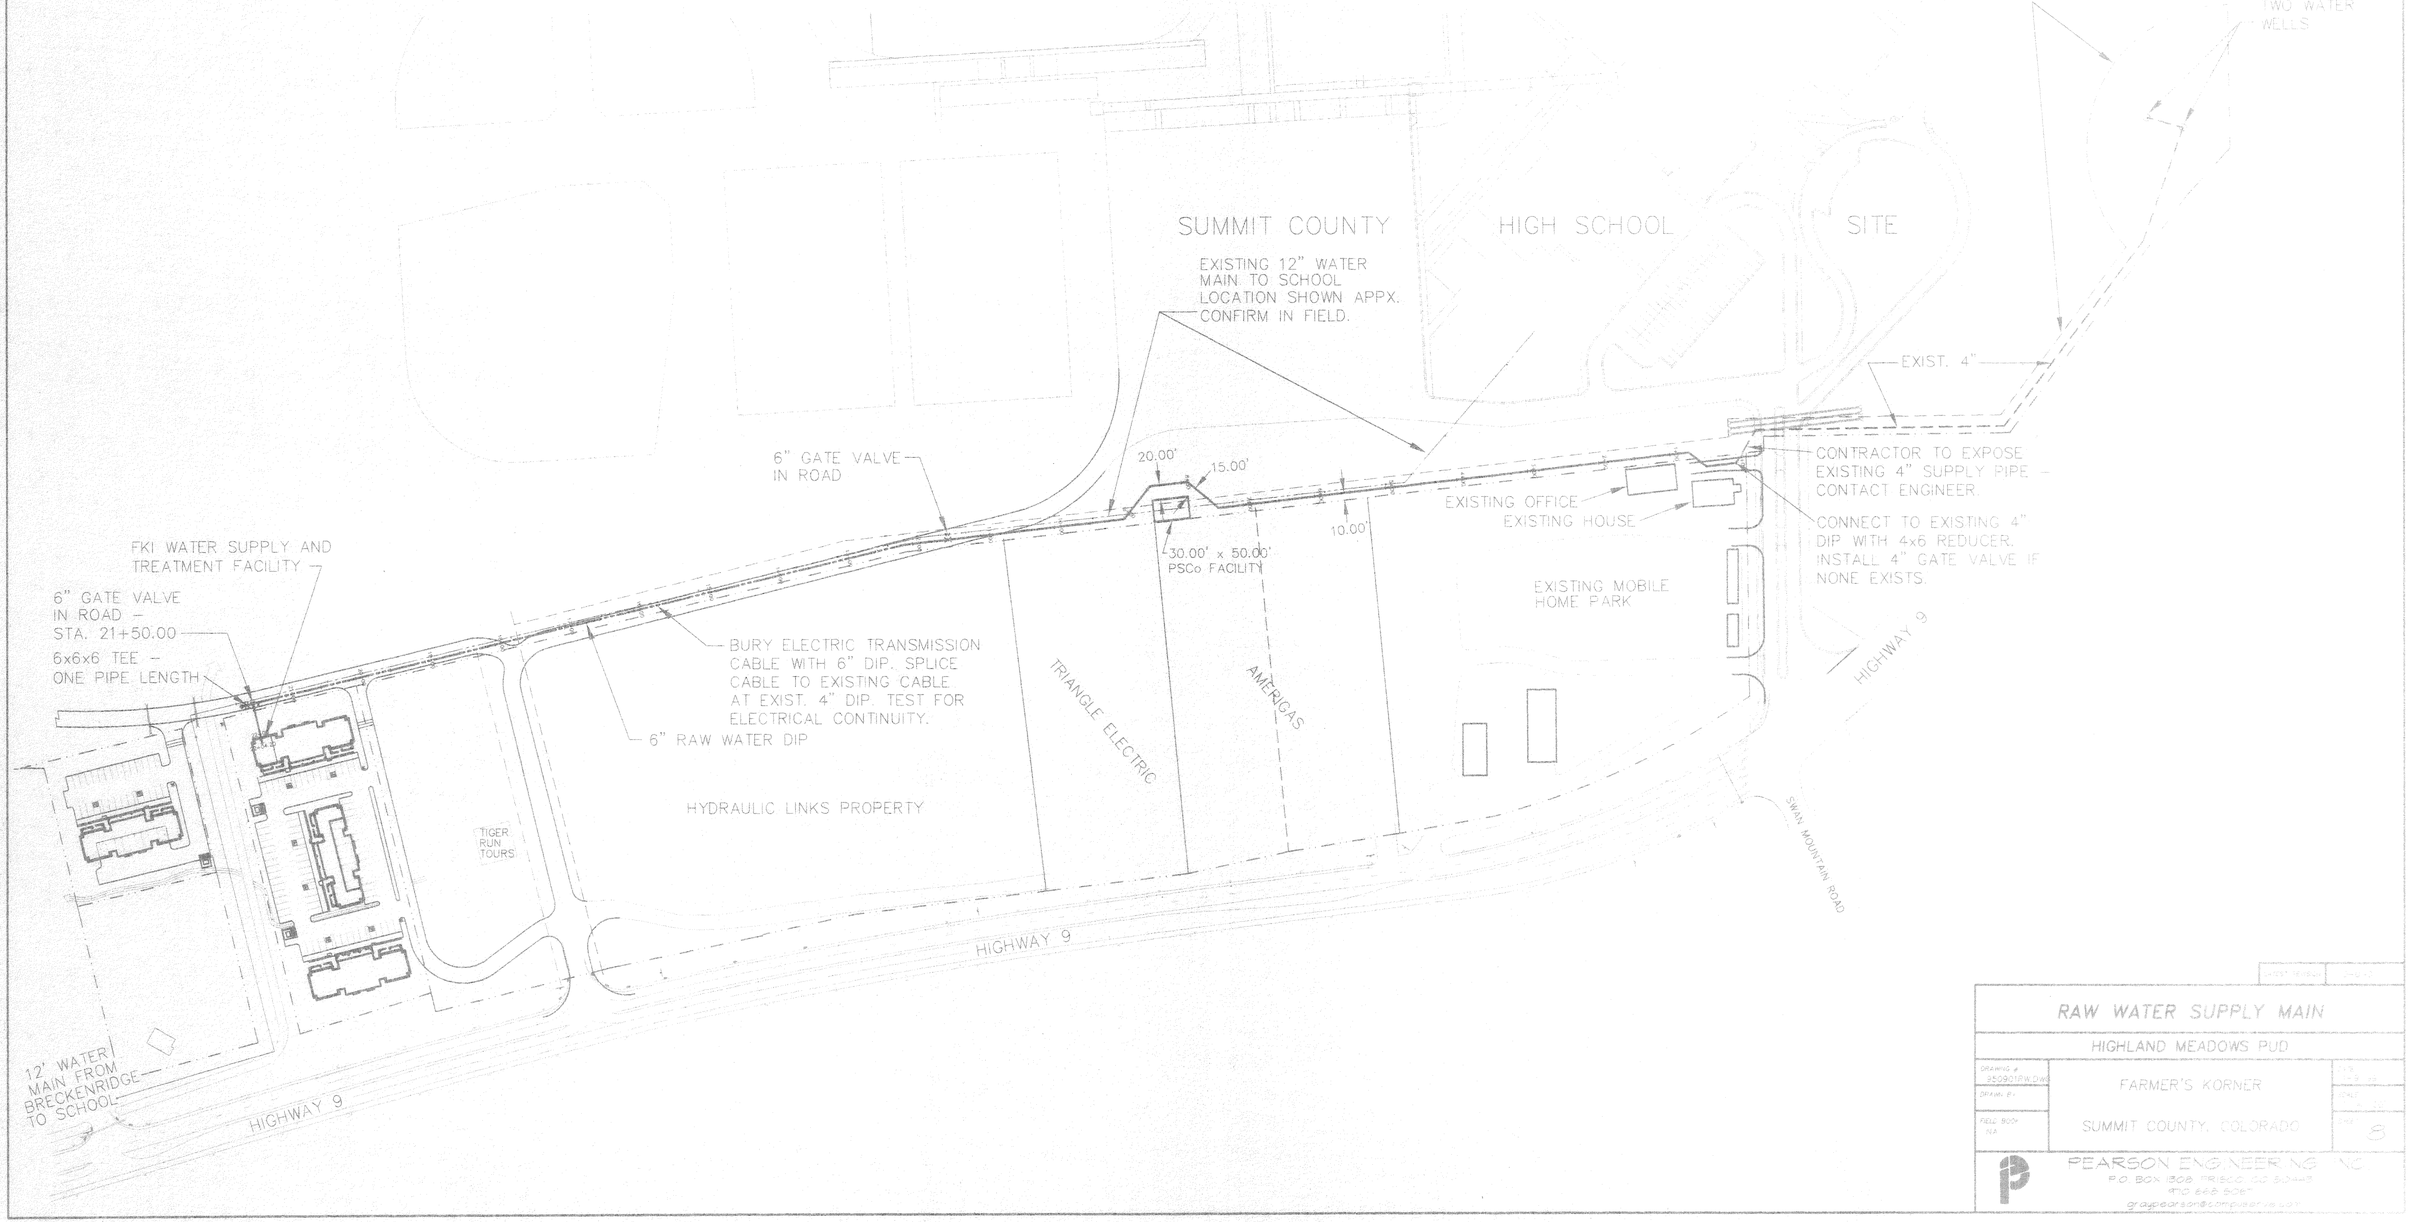PEARSON ENGINEERING INC
P.O. BOX 1808 FRISCO, CO 80443
970 668 5081
graypearson@compuserve.com